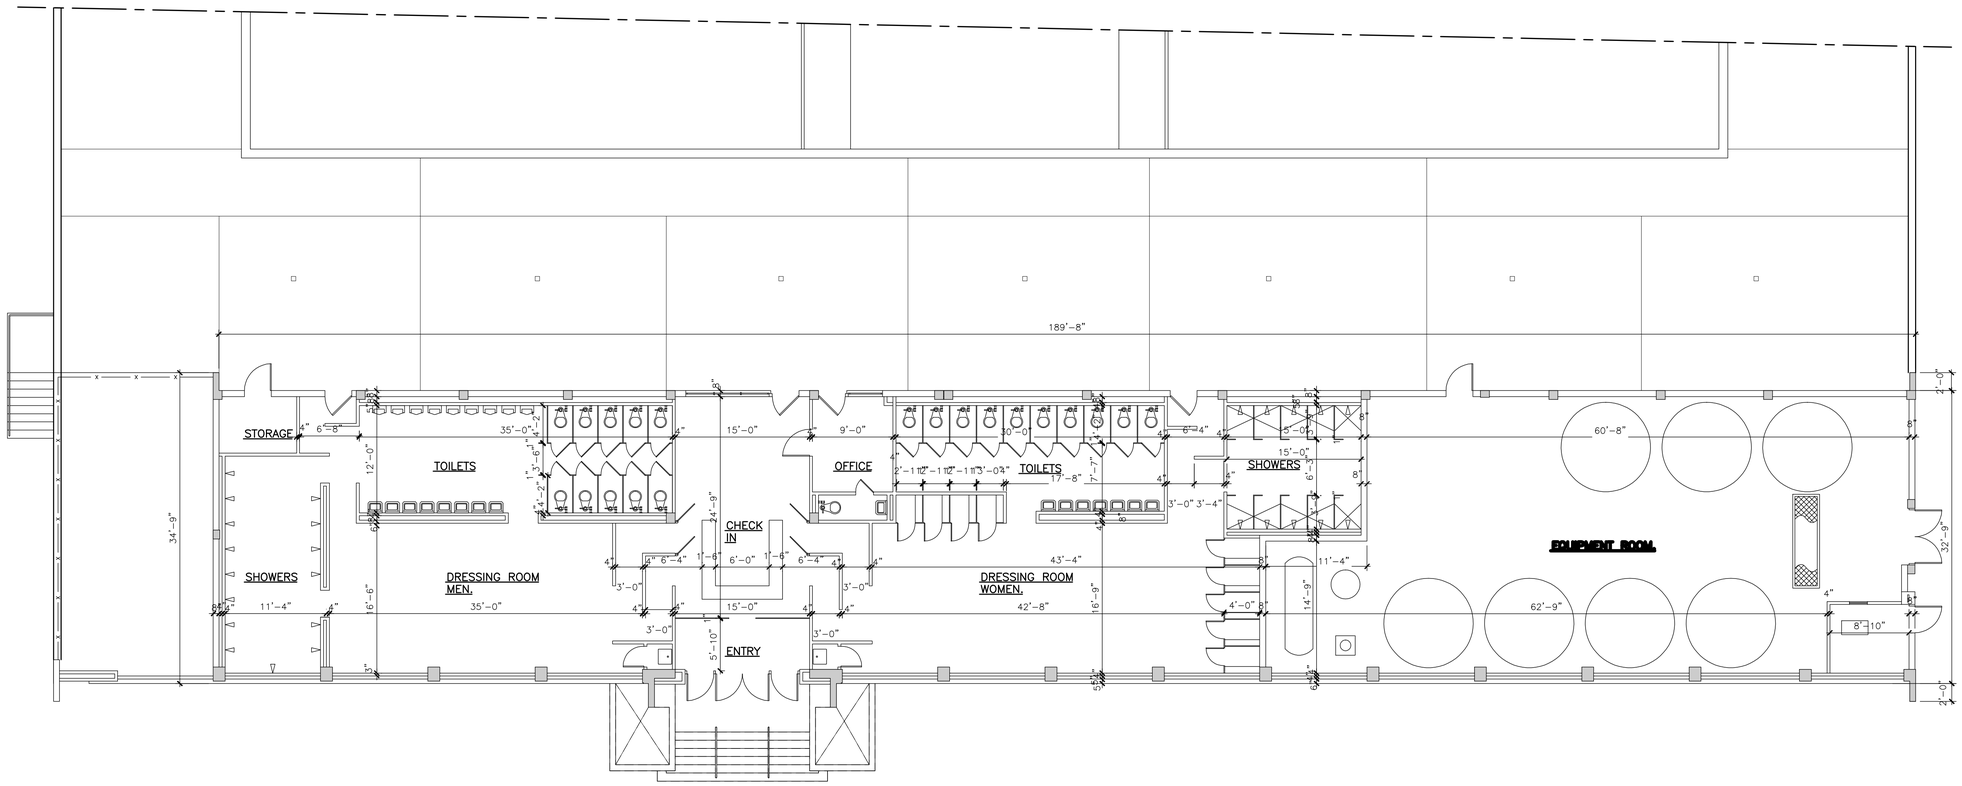

NORTH

LOCATION FLOOR PLAN.

SCALE: 1/8" = 1'-0"

REVISIONS:	BY:

CITY OF HIALEAH
CONSTRUCTION & MAINTENANCE - DESIGN CENTER
HIALEAH, FLORIDA 33013
900 EAST 56th STREET
(305) 687-2620

ANGEL H. LAMELA
ARCHITECT
AR 0009520

PROPOSED PROJECT FOR:
MILANDER POOL BUILDING
4700 PALM AVENUE
HIALEAH, FLORIDA 33013

SEAL:

CAD FILE: A-1 EXISTING DWG
DATE: 01-13-2005
SCALE: AS SHOWN
DRAWN: N.B
JOB No: 0438 MILANDER
SHEET: **A-1**
OF: 2 SHEETS

Original drawing is 24" x 36". Scale entities accordingly if reduced