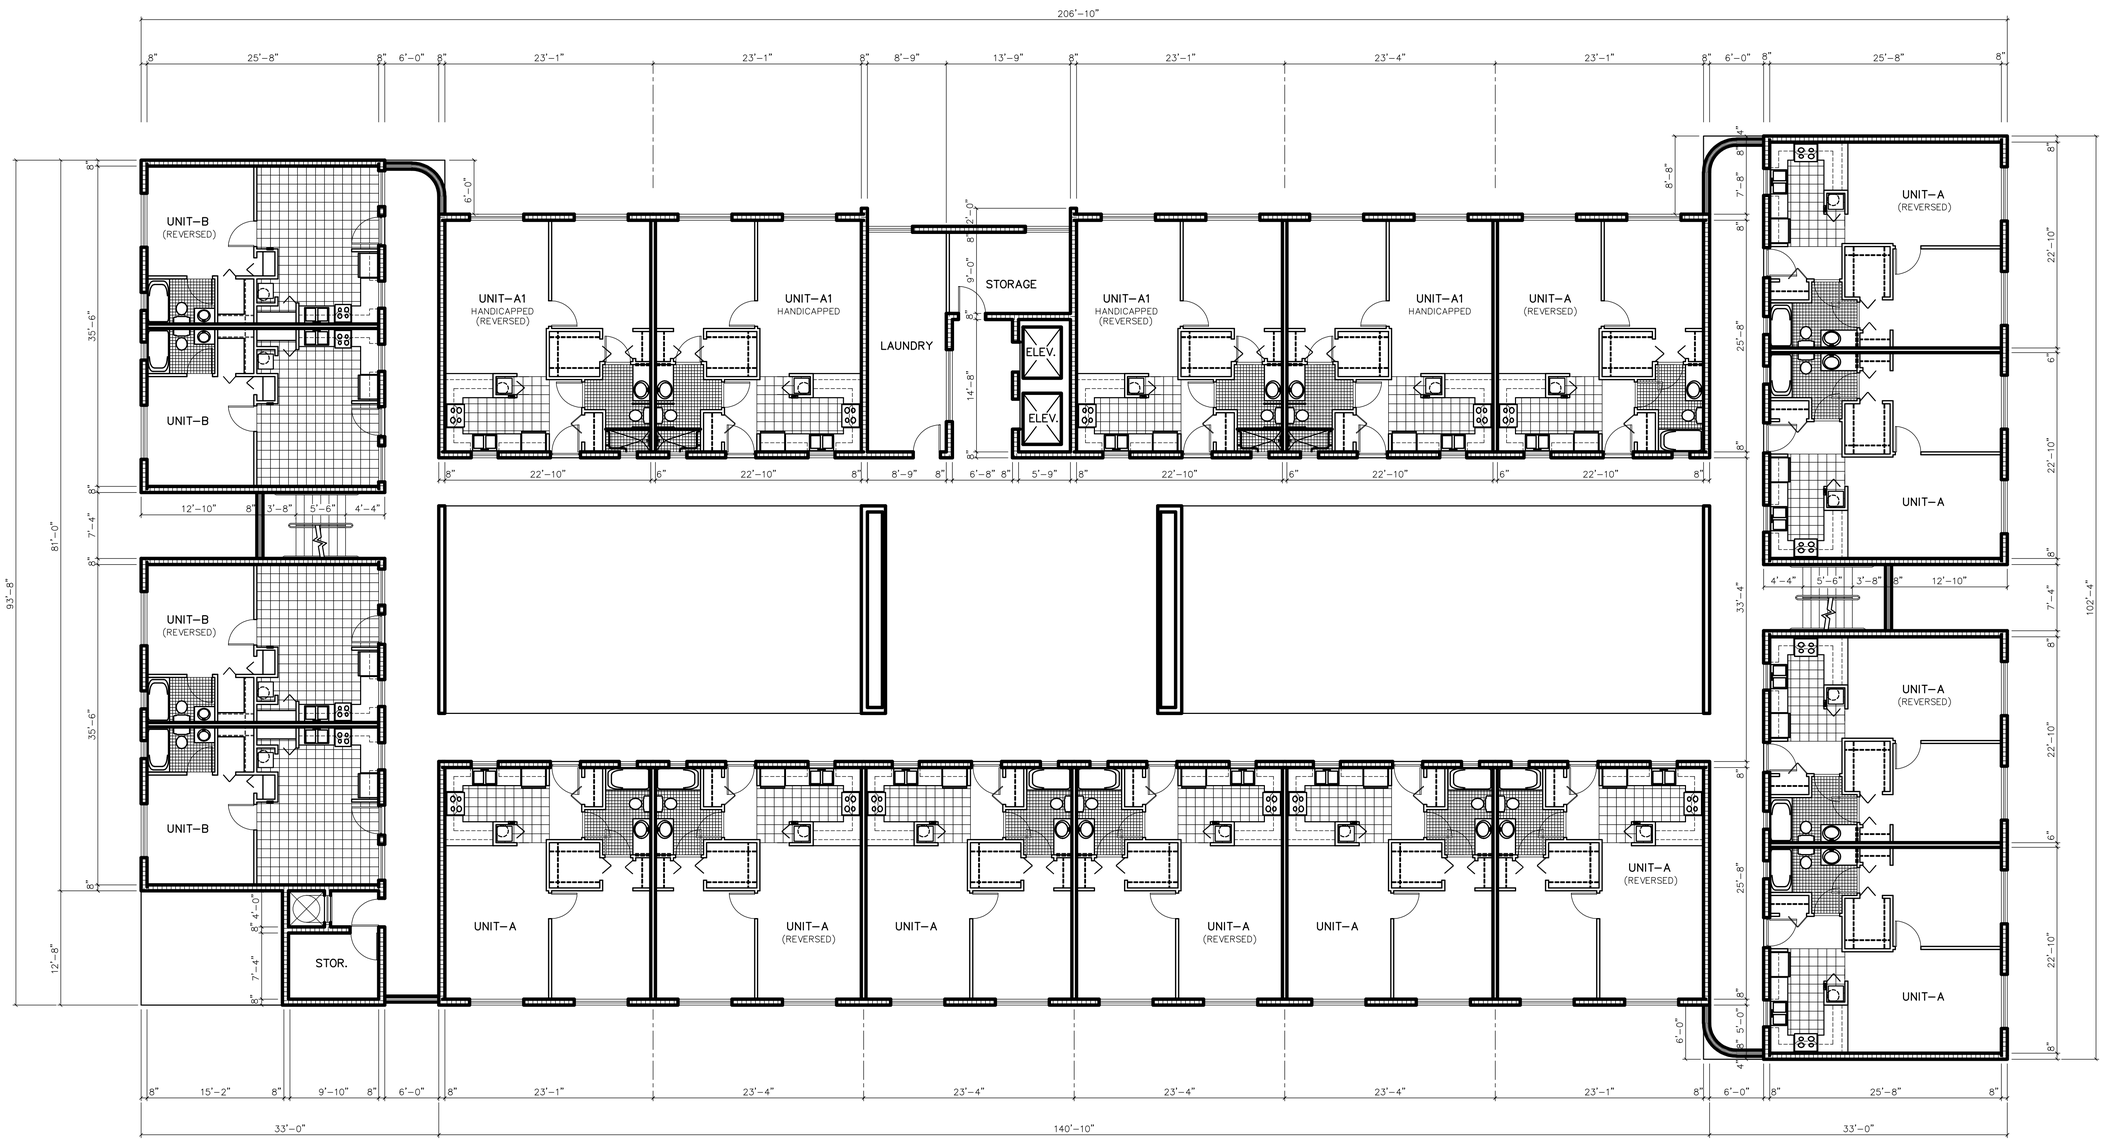

TYP FLOOR PLAN

SCALE 1/8"= 1'-0"

REVISIONS	BY

FACILITIES MAINTENANCE
CITY OF HIALEAH – DESIGN CENTER
HUGO L. ALPIZAR ARCHITECT

ELDERLY HOUSING PROJECT

Date	7–14–94
Scale	1/8"= 1'-0"
Drawn	O.ESPINOSA
Job	
Sheet	A–3
Of	Sheets

ELDERYTP.DWG