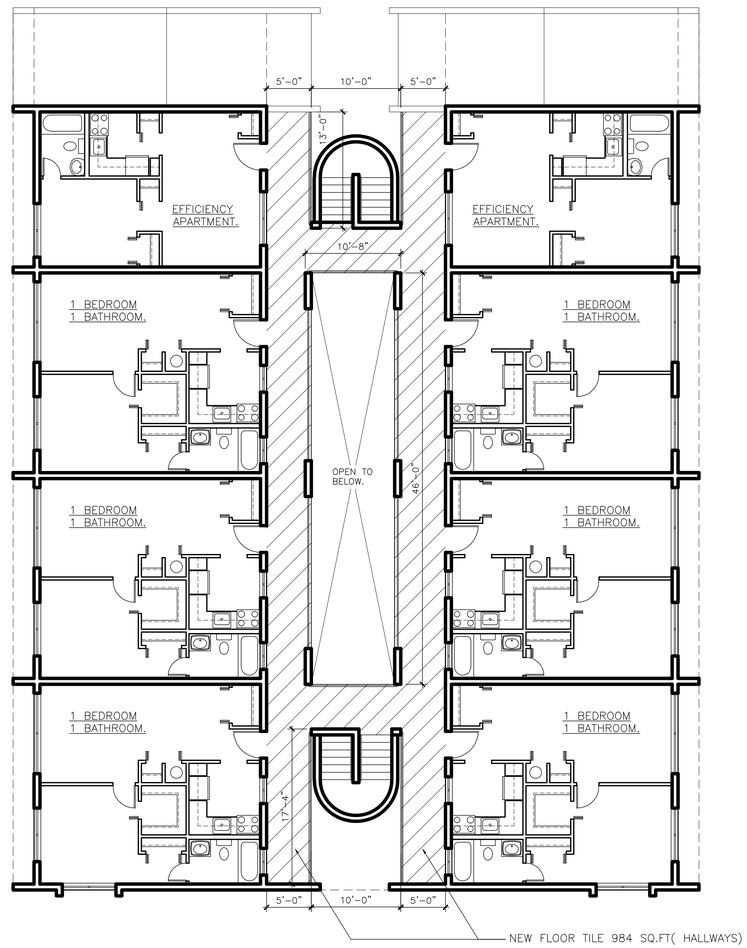

NORTH

SECOND FLOOR PLAN.

SCALE: 1/4" = 1'-0"

Original drawing is 24" x 36". Scale entities accordingly if reduced

REVISIONS:	BY:

CITY OF HIALEAH
CONSTRUCTION & MAINTENANCE - DESIGN CENTER
ANGEL H. LAMELA
ARCHITECT
AR 0009520
HIALEAH, FLORIDA 33013
900 EAST 56th STREET
(305) 687-2620

PROPOSED RE-MODELECION
32 UNIT HOUSING DEVELOPMENT
1470 and 1480 WEST 38TH PLACE
HIALEAH, FLORIDA

SEAL:

CAD FILE:

DATE:

SCALE:

DRAWN:

JOB No:

SHEET:

OF: SHEETS.