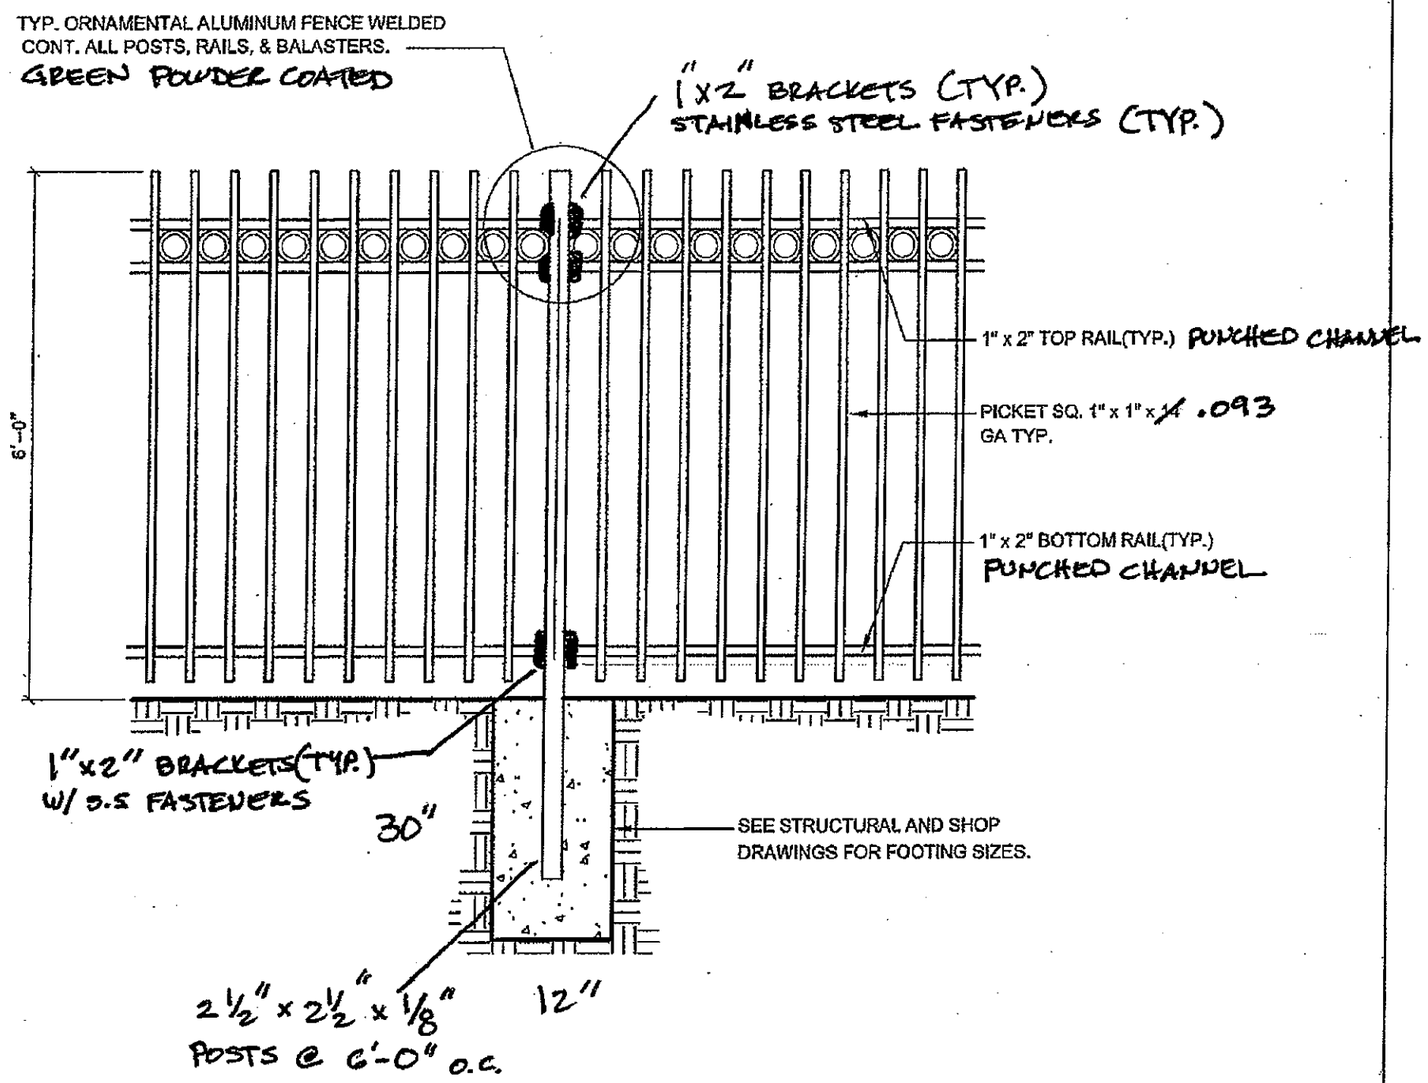

ORNAMENTAL FENCE DETAIL